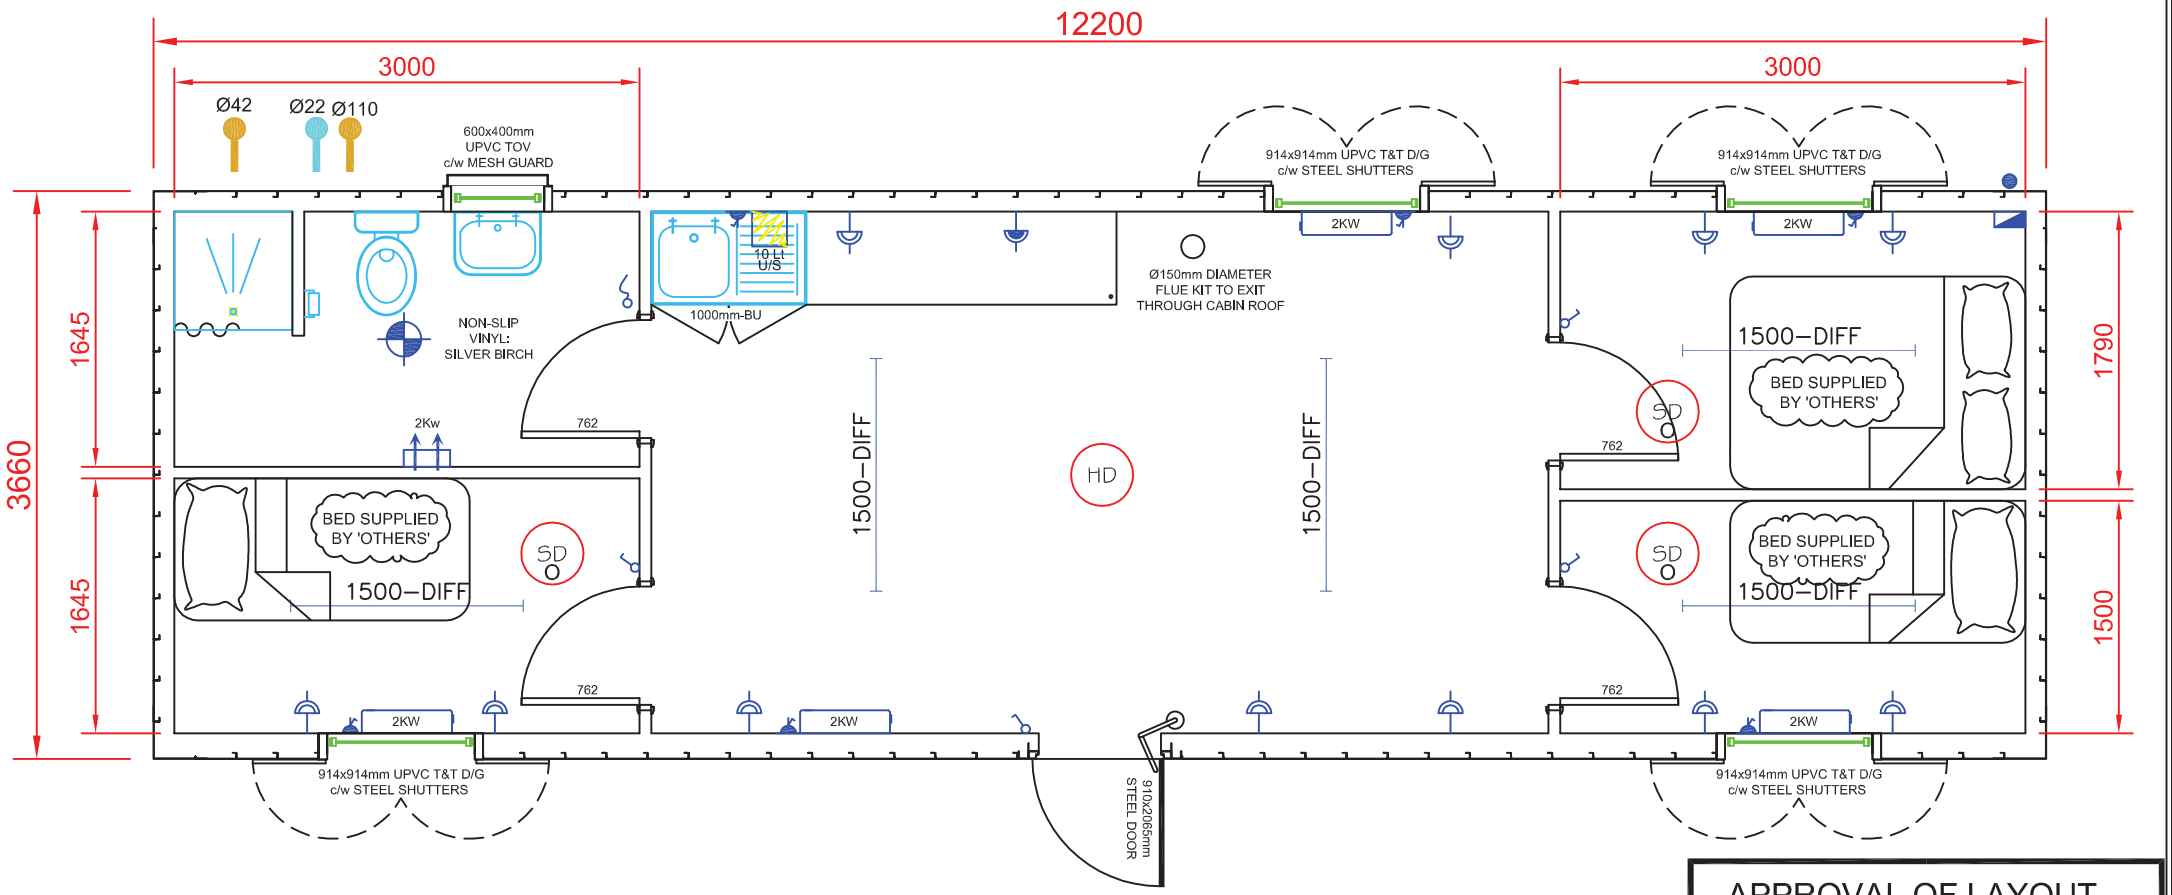

ALL PIPEWORK TO BE WHITE PLASTIC

APPROVAL OF LAYOUT

ANY COST OR TIME DELAYS ARISING FROM CHANGES AFTER LAYOUT APPROVAL WILL BE CHARGEBLE TO THE CLIENT.

SIGNED BY: .....

POSITION: .....

DATE: .....

WORK WILL NOT COMMENCE ON THIS PROJECT UNTIL A SIGNED DRAWING INDICATING APPROVAL OF LAYOUT IS RECIEVED.

REV	DATE	BY	DESCRIPTION

EXTERNAL FINISH;	FLAT SIDED MILD STEEL CORNER LIFTING POINTS STAIRCASE BRACKET FITTED: YES
COLOUR;	TBC
INTERNAL FINISH;	FLOOR COVERING: 2mm VINYL (GRAPHITE GREY) WALLS: VINYL FACED PLASTERBOARD WHITE DOLOMITE CEILING: VINYL FACED PLASTERBOARD WHITE DOLOMITE SKIRTING & TOP LATH: WHITE PVC / BLACK SIT ON SKIRT TO WC
INSULATION;	WALLS: 80mm CLADDING ROLL CEILING; 80mm CLADDING ROLL FLOOR: UNDERDRAWN c/w 80mm CLADDING ROLL

LEGEND

CLIENT.	DATE.	DRAWN BY.	CHECKED BY.
-----	22/10/15	CH	——

PROJECT.	DRAWING No.	SCALE.	REV
40' x 12' Sleeper Unit	PPS2429-01	1:50 @ A4	--